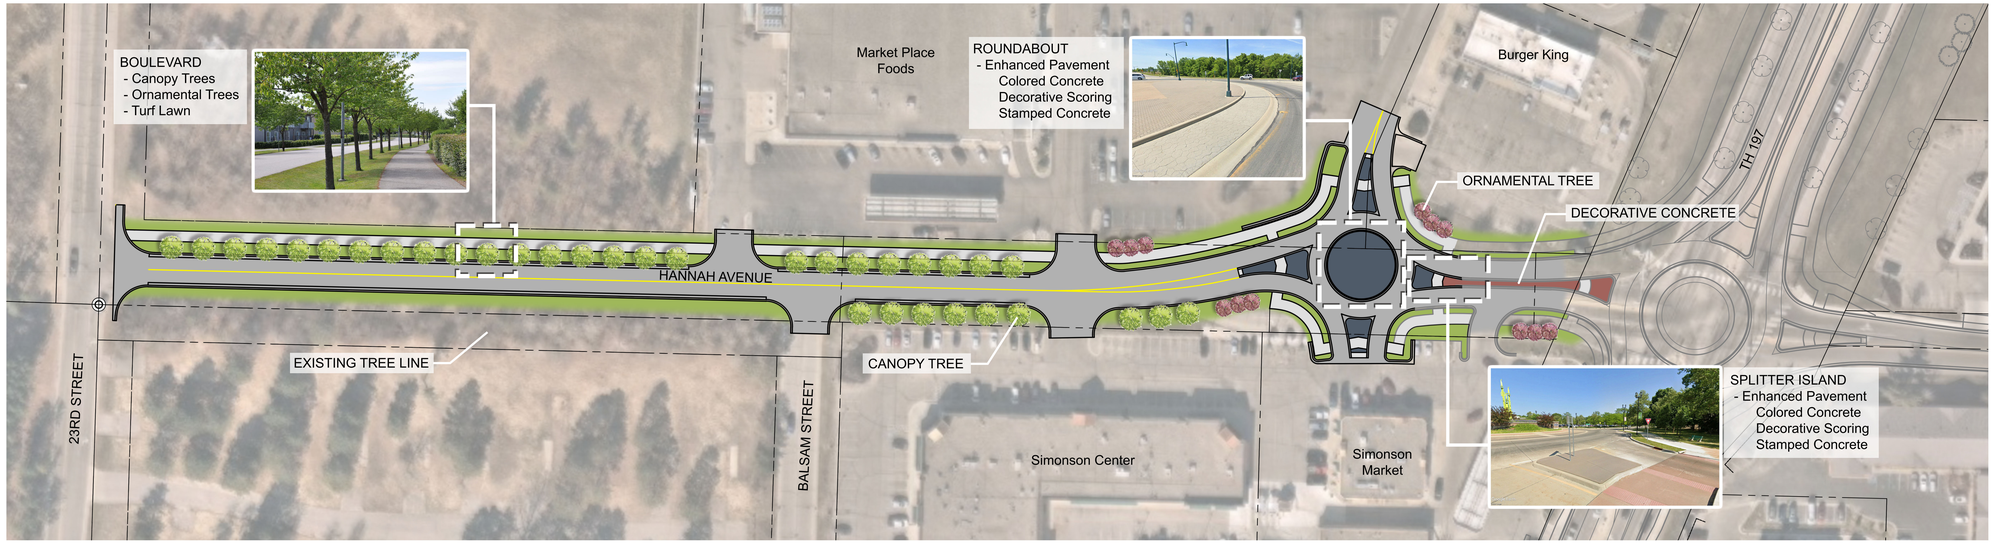


BOULEVARD TREES

OVERSTORY TREES
- Common Hackberry
- Autumn Blaze maple
- Honeylocust
- Kentucky Coffeetree
- Swamp White Oak
- Northern Pin Oak
- Northern Red Oak
- Boulevard Linden

ORNAMENTAL TREES
- Autumn Brilliance Serviceberry
- Flowering Crabapple
- River Birch

HANNAH AVENUE
STREETSCAPE OPPORTUNITIES

BEMIDJI, MN

DEPARTMENT OF TRANSPORTATION

Bemidji First City On The Mississippi

Kimley»Horn

0 25' 50' 100' 150'
SCALE: 1" = 50'

NORTH