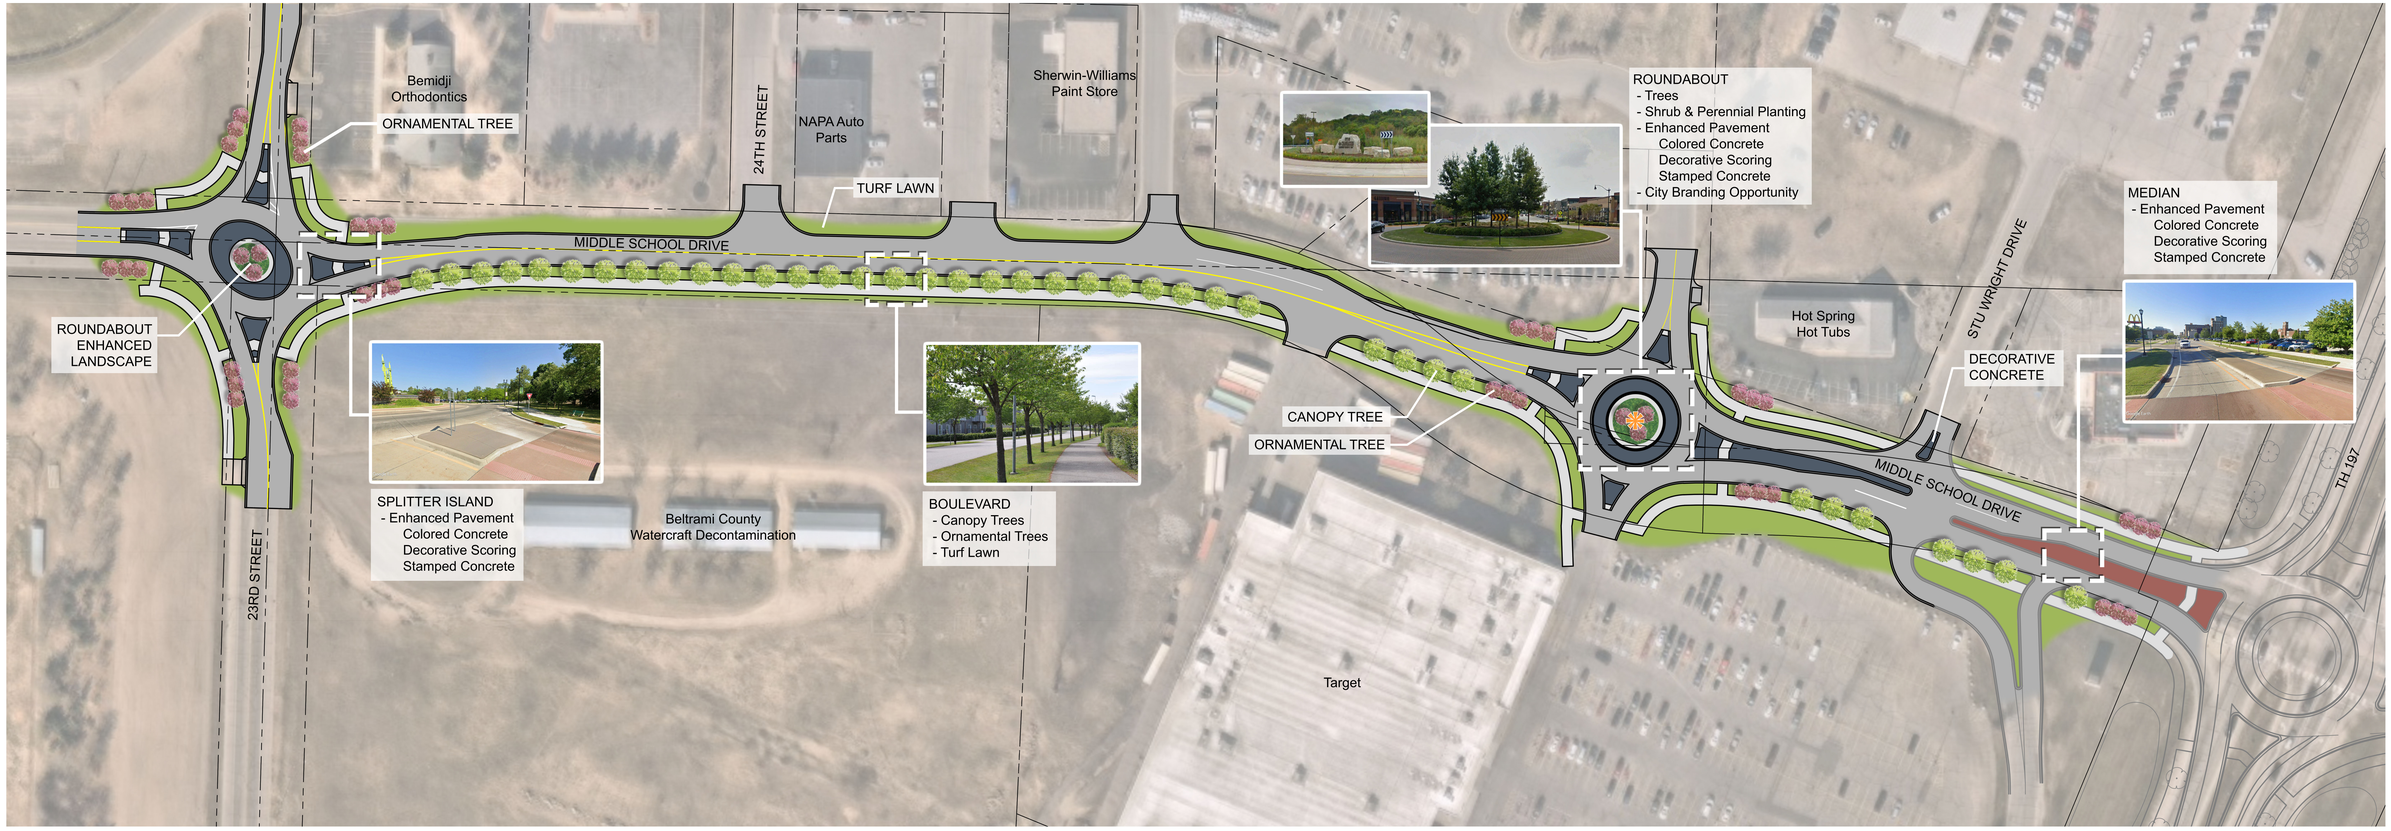


BOULEVARD & ROUNDABOUT TREES

OVERSTORY TREES
- Common Hackberry
- Autumn Blaze maple
- Honeylocust
- Kentucky Coffeetree
- Swamp White Oak
- Northern Pin Oak
- Northern Red Oak
- Boulevard Linden

ORNAMENTAL TREES
- Autumn Brilliance Serviceberry
- Flowering Crabapple
- River Birch

ROUNDABOUT PLANTINGS

SHRUBS & PERENNIALS
- Black-eyed Susan
- Daylily
- Feather Reed Grass
- Juniper
- Liriope
- Purple Coneflower
- Red Twig Dogwood
- Russian Sage
- Viburnum
- Virginia Sweetspire

MIDDLE SCHOOL DRIVE STREETSCAPE OPPORTUNITIES

BEMIDJI, MN

DEPARTMENT OF TRANSPORTATION

Bemidji First City On The Mississippi

Kimley»Horn

0' 25' 50' 100' 150'
SCALE: 1" = 50'

NORTH