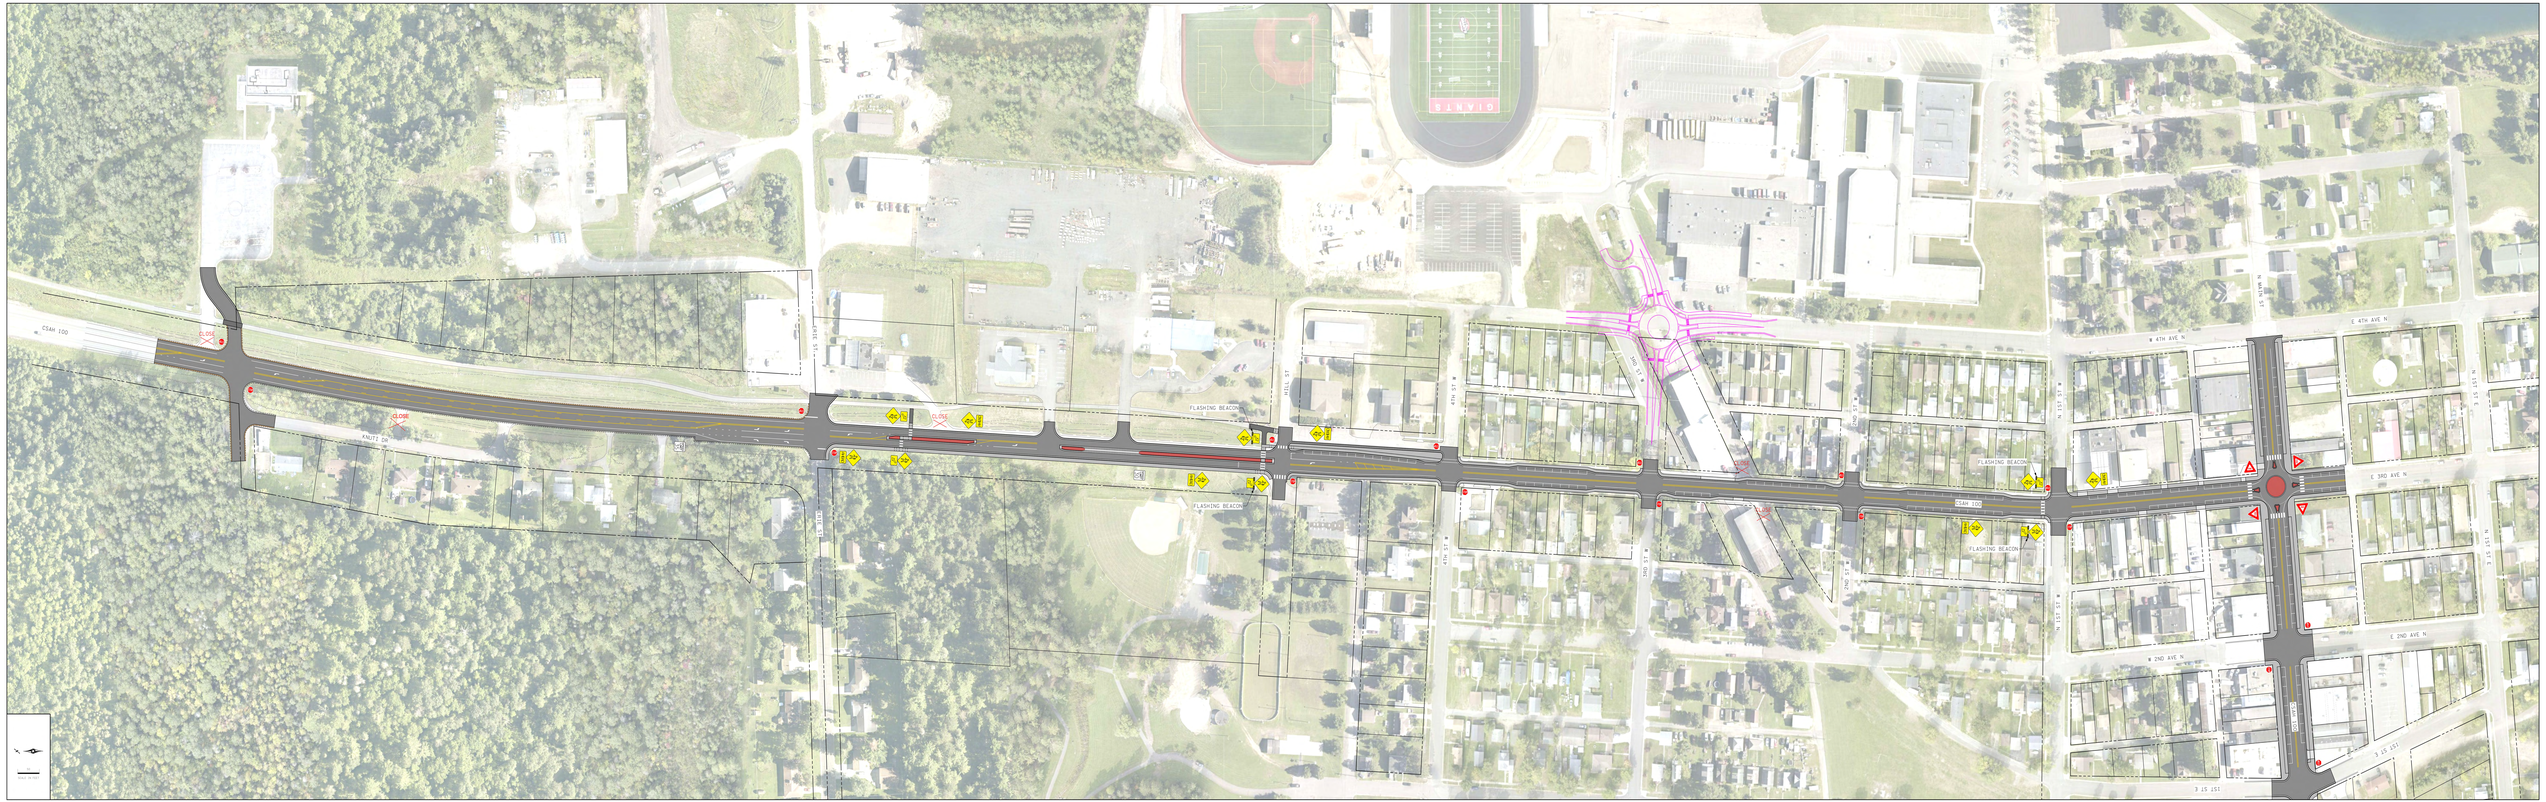

PRELIMINARY LAYOUT

CSAH 100 - AURORA, MN

CONCEPT LEVEL LAYOUT - SUBJECT TO CHANGE

2ND ST E
N 1ST ST E
N MAIN ST
CSAH 100
CENTRAL AVE
1ST ST N
1ST ST S
1ST ST W
E 2ND AVE N
N 2ND AVE
E 4TH AVE N
W 4TH AVE N
W 2ND AVE N
4TH AVE S
CLOSE
FLASHING BEACON
FLASHING BEACON
CSAH 100
CSAH 100
CSAH 100