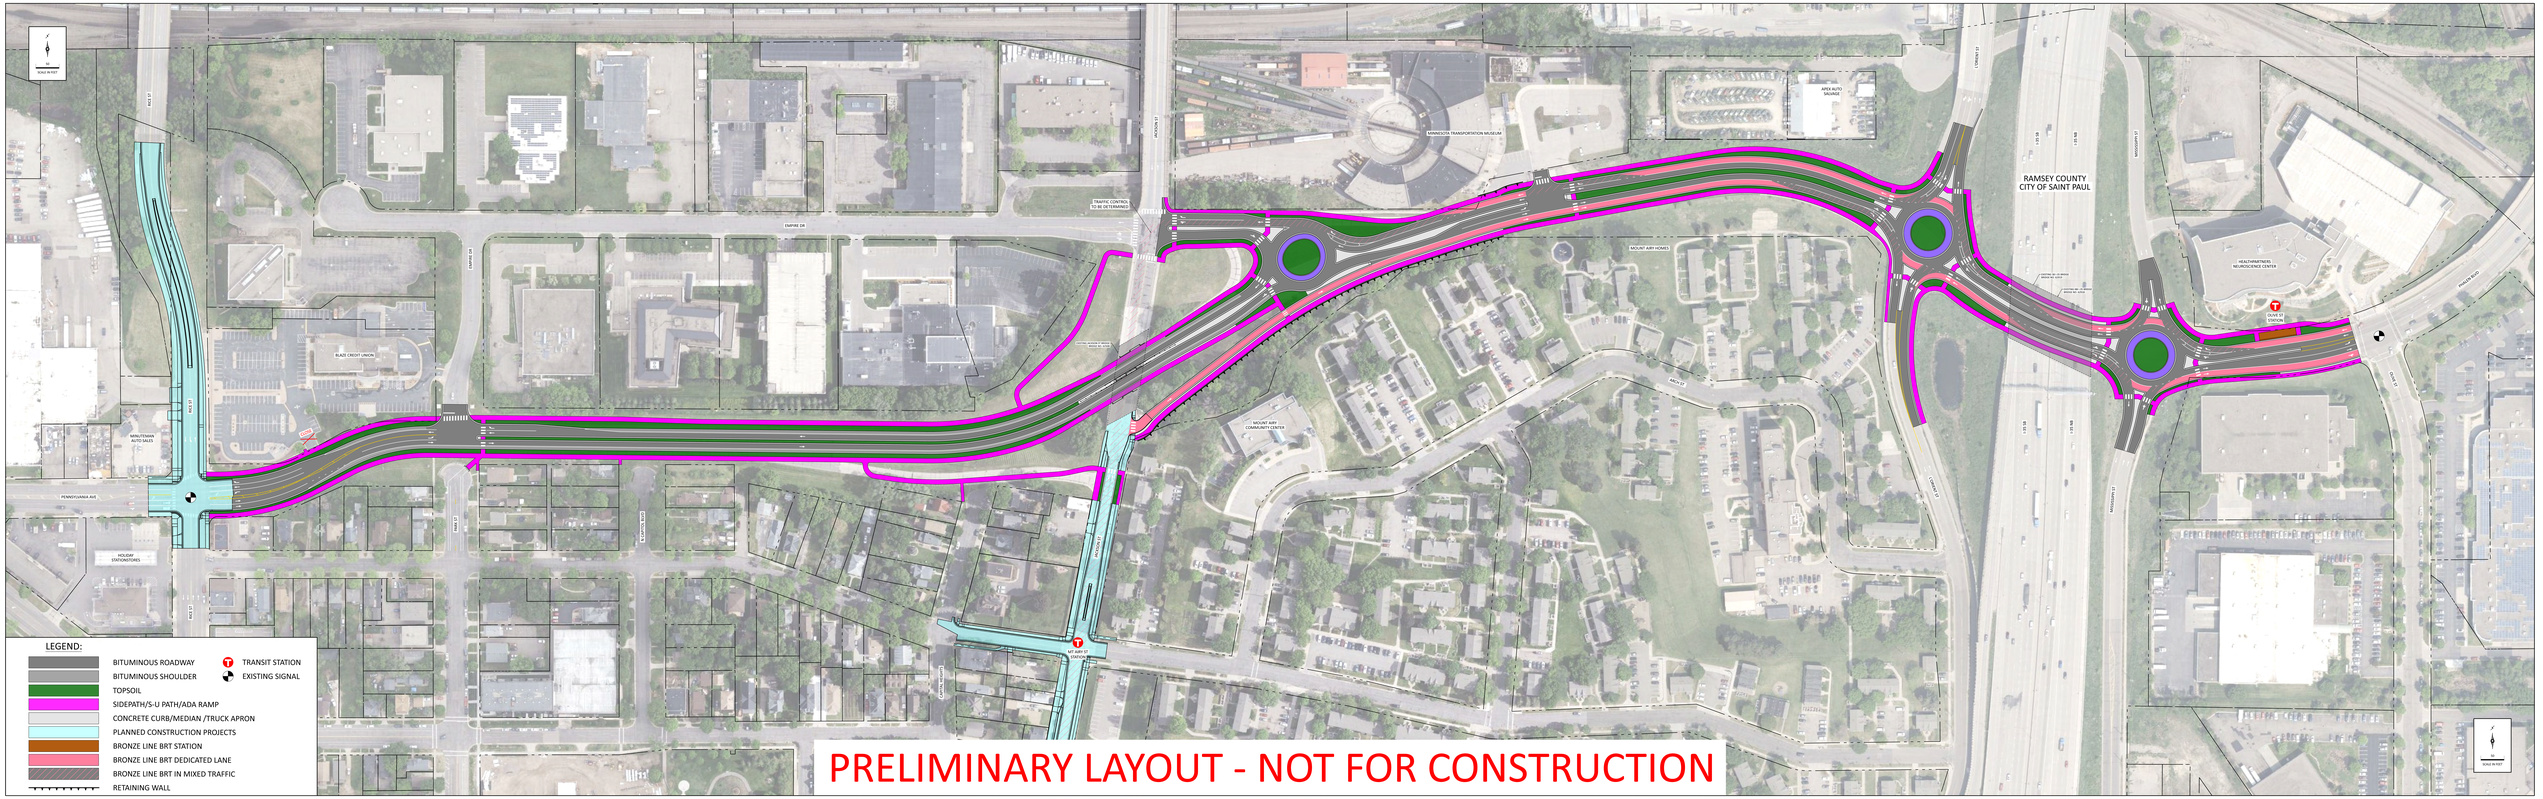

0
100
SCALE IN FEET
LEGEND:
BITUMINOUS ROADWAY
BITUMINOUS SHOULDER
TOPSOIL
SIDEPATH/S-U PATH/ADA RAMP
CONCRETE CURB/MEDIAN /TRUCK APRON
PLANNED CONSTRUCTION PROJECTS
BRONZE LINE BRT STATION
BRONZE LINE BRT DEDICATED LANE
BRONZE LINE BRT IN MIXED TRAFFIC
RETAINING WALL
TRANSIT STATION
EXISTING SIGNAL
PRELIMINARY LAYOUT - NOT FOR CONSTRUCTION
RAMSEY COUNTY
CITY OF SAINT PAUL
MINNESOTA TRANSPORTATION MUSEUM
APEX AUTO SAVAGE
BLAZE CREDIT UNION
HOLIDAY STATIONSTORES
MOUNT AIRY HOMES
MOUNT AIRY COMMUNITY CENTER
HEALTHPARTNERS NEUROSCIENCE CENTER
TRAFFIC CONTROL TO BE DETERMINED
EMPIRE DR
PENNSYLVANIA AVE
CAPITAL HEIGHTS
MISSISSIPPI ST
I-35 NB
I-35 SB
MT AIRY STATION
