


PRELIMINARY
NOT FOR CONSTRUCTION
November 2024

N

Clay County Minimum with Path & Southern Alignment Shift
Typical Section 7

KLJ

© KLJ ENGINEERING LLC 2024

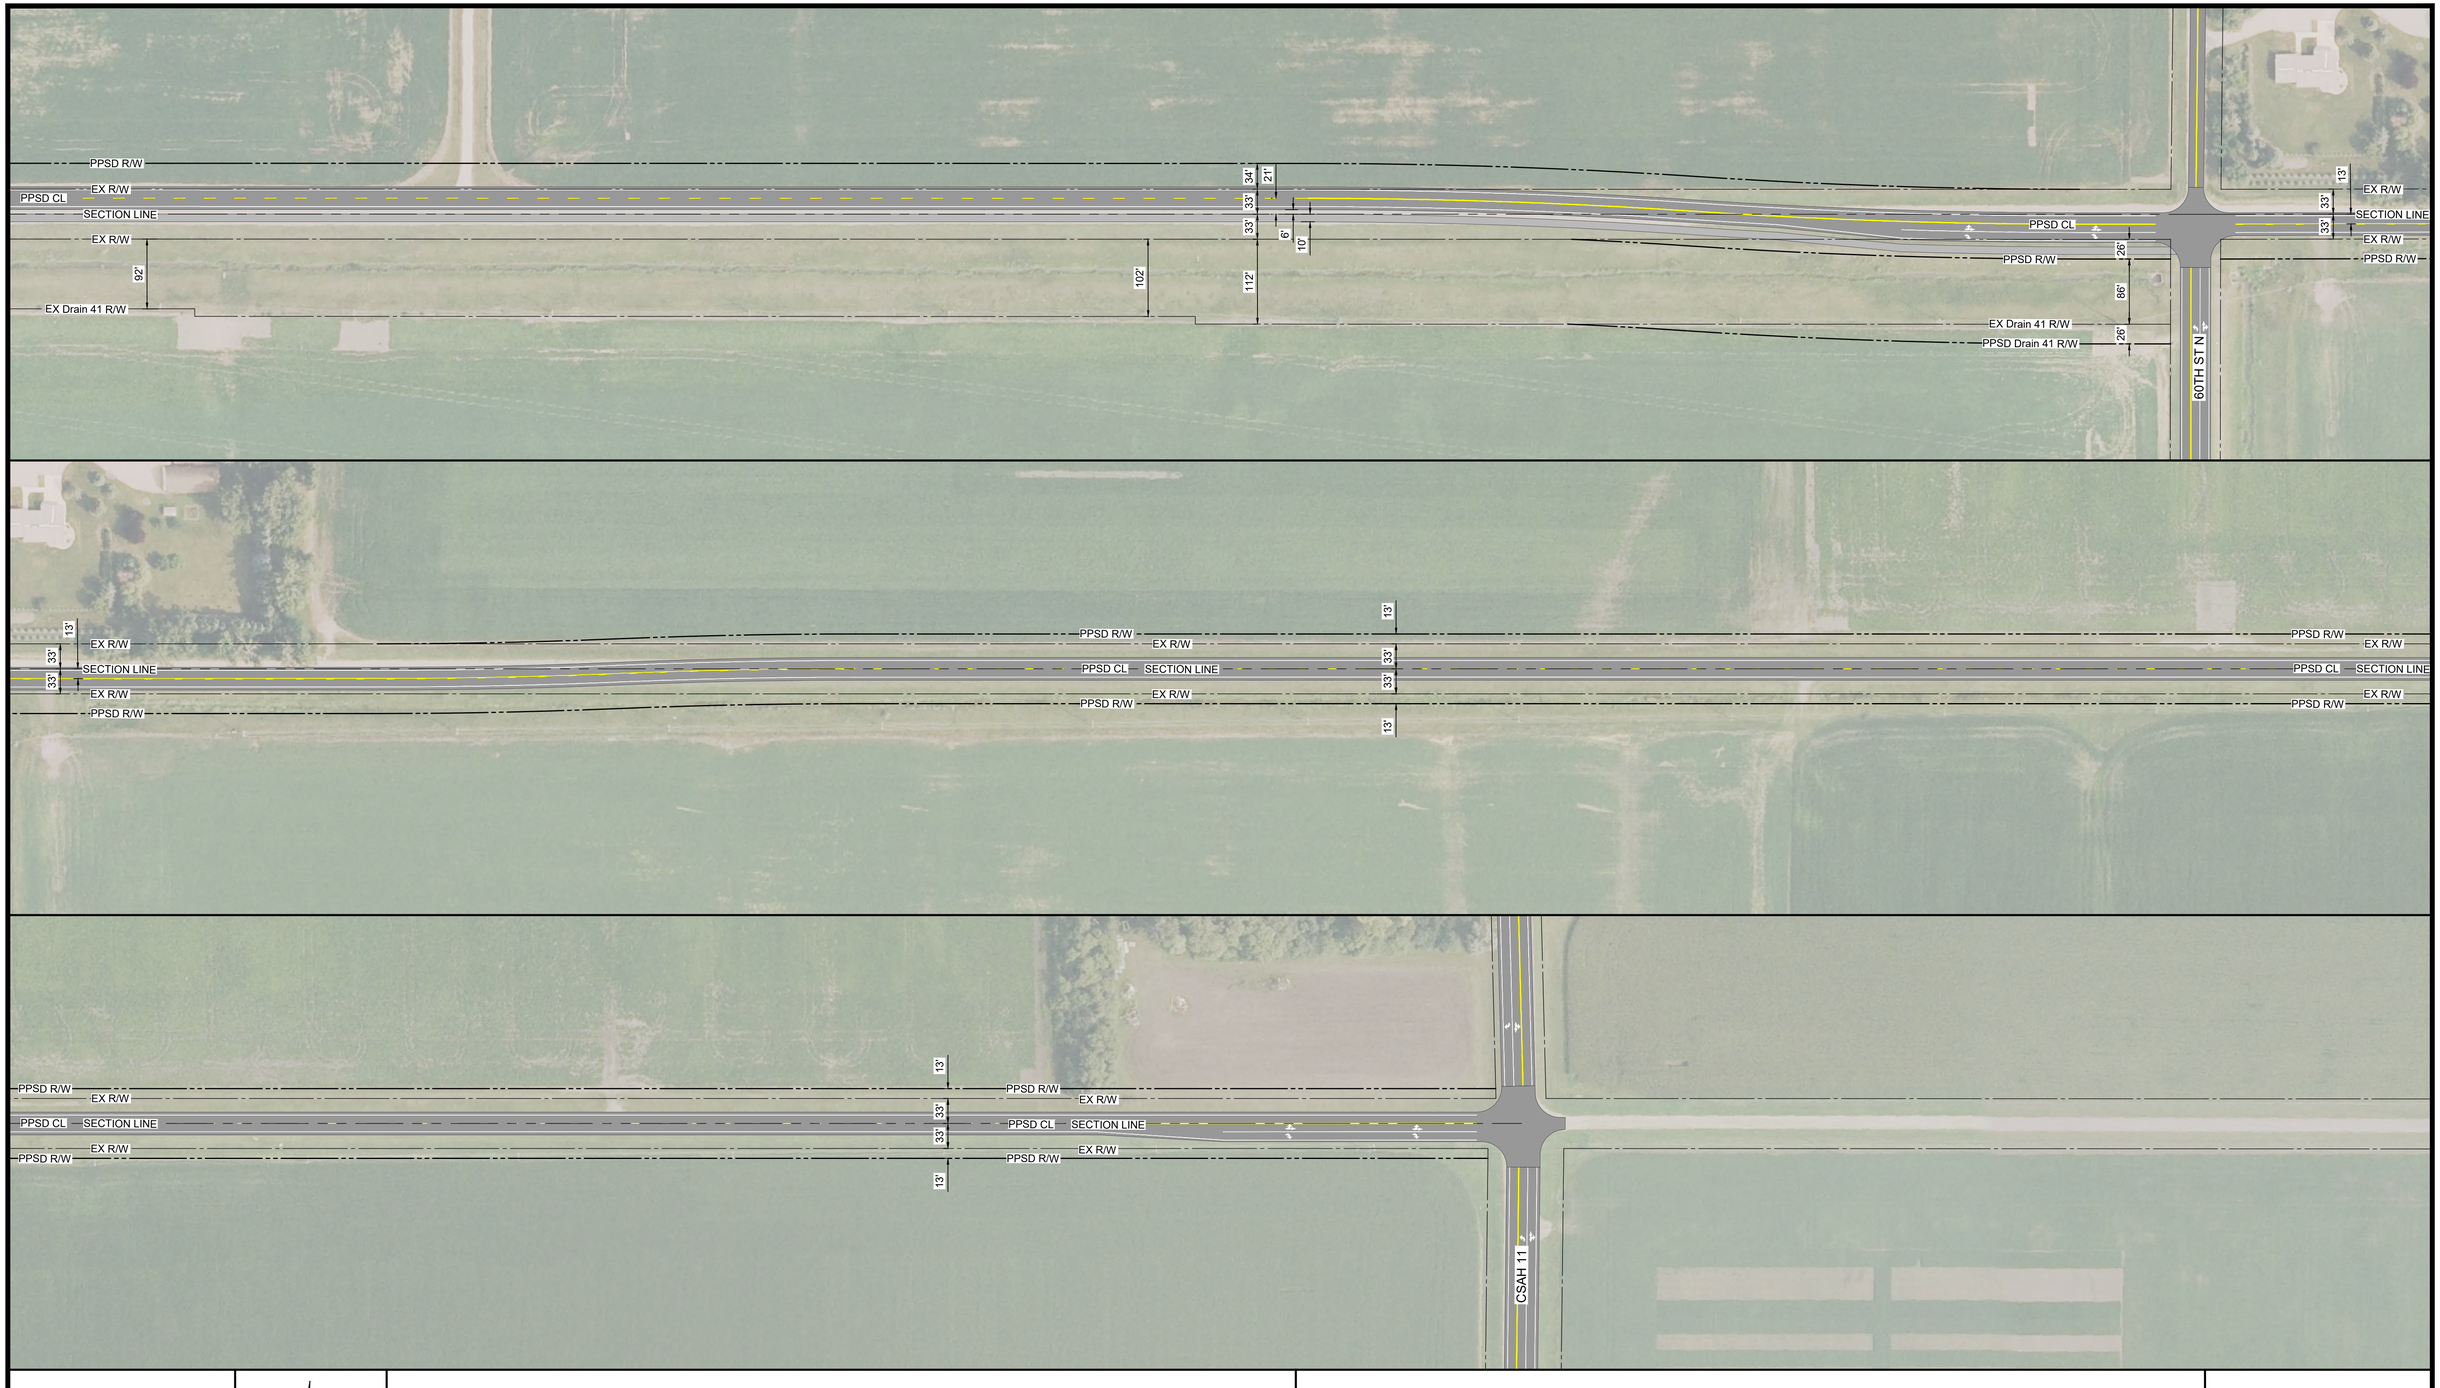

PRELIMINARY
NOT FOR CONSTRUCTION
November 2024

N

Clay County Minimum with Path & Southern Alignment Shift
Typical Section 7

KLJ

© KLJ ENGINEERING LLC 2024